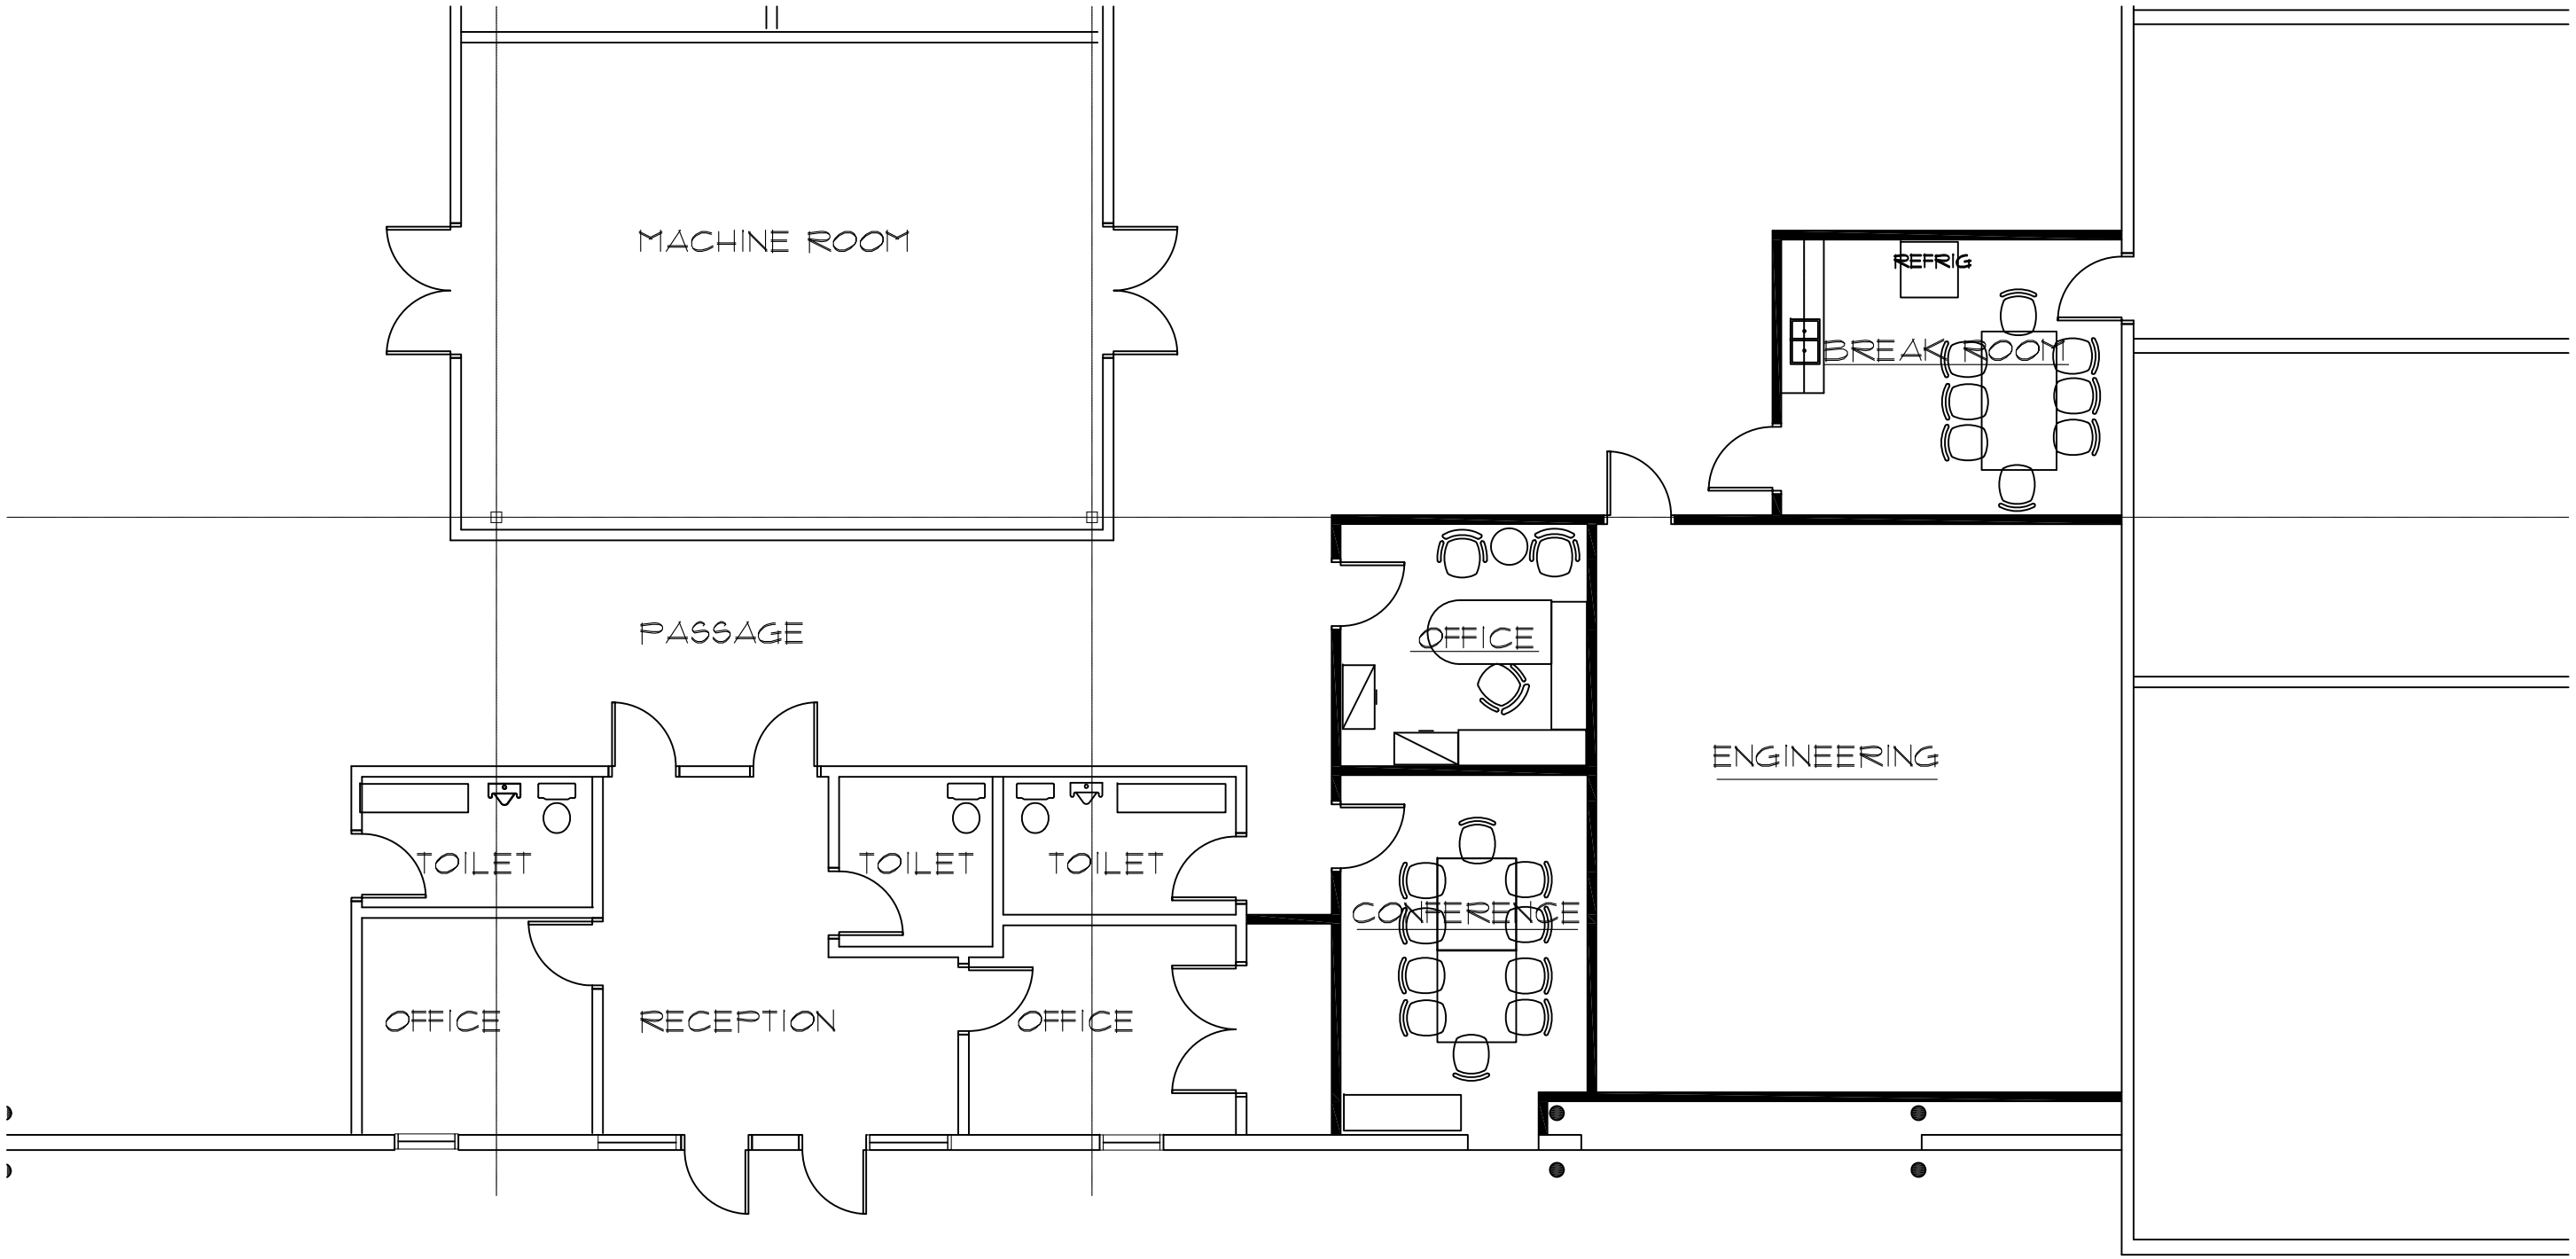

PRELIMINARY TENANT IMPROVEMENTS
SCALE: 1/8" = 1'-0"

LAND DEVELOPMENT & BUILD
10-25-12

CWRA
CRAIG W. RAPP ASSOCIATES LLC
ARCHITECTURE • PLANNING • INTERIORS
118 West St. Clair Street, Indianpolis, Indiana 46204 / Voice 317.423.4999 / Fax 317.423.4996 / Email cwrappassociates@aol.com

KV RACING
493 SOUTHPOINT CIRCLE