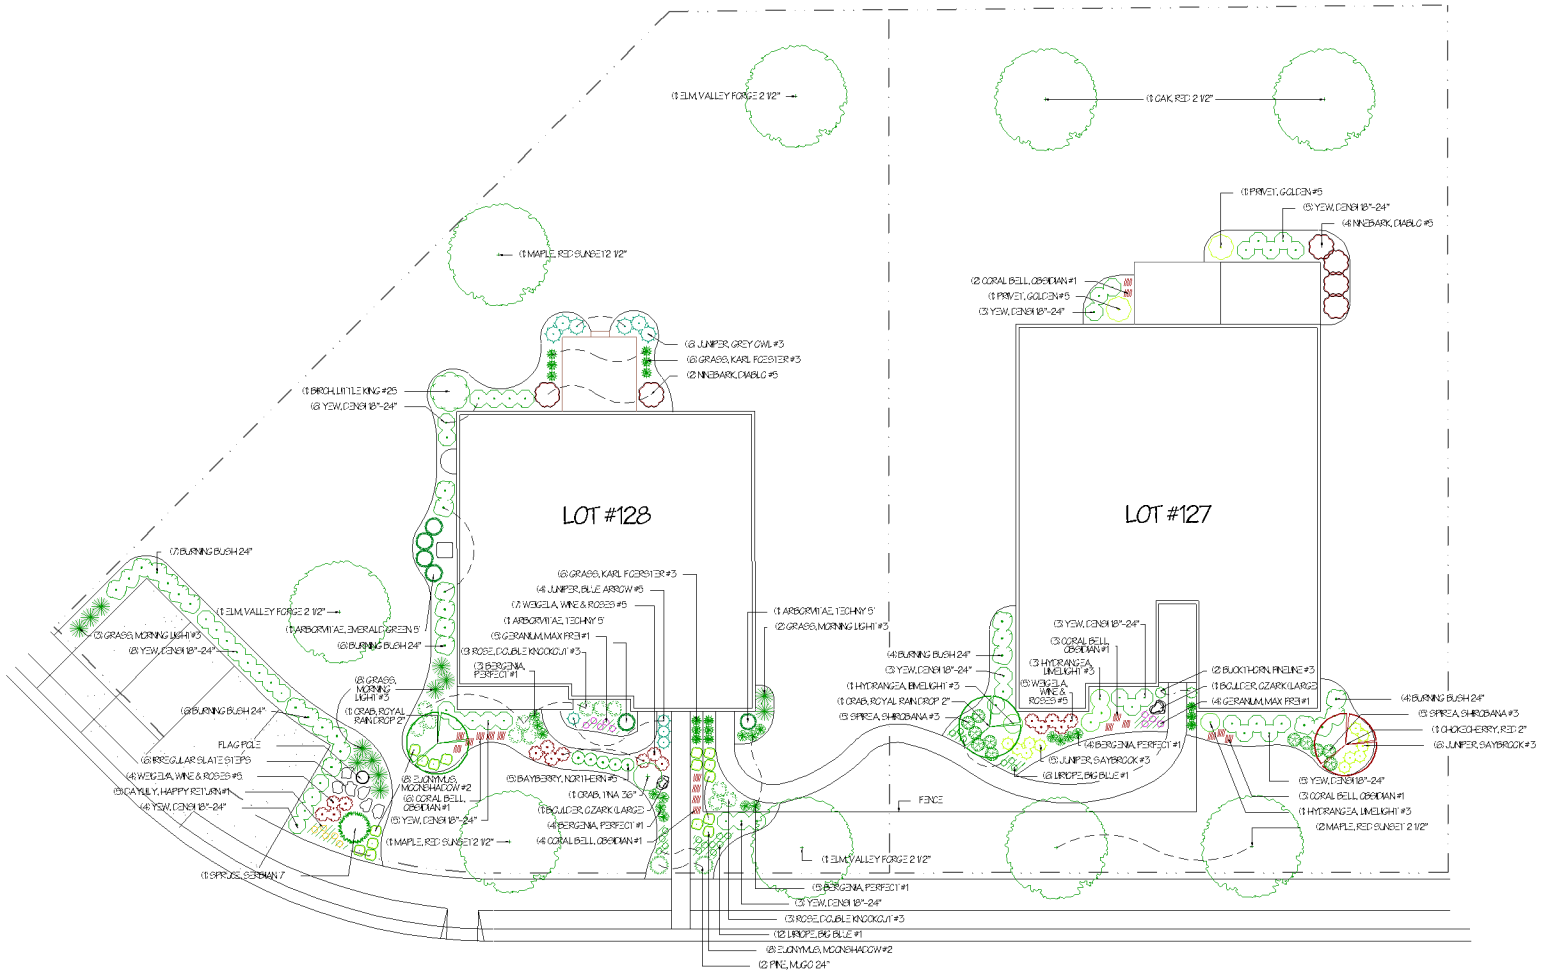

REV / DATE	DESCRIPTION
09/19/2112	Added parking spot and edited beds

HESSION FIELDS MODEL EXHIBIT

BROWNSBURG, IN 46112

SHEET 1 OF 1

SCALE: 1" = 20'

DATE: 08/24/2012

HITTLE LANDSCAPING
17778 Sun Park Drive Westfield, IN 46074
Office: (317) 896-5697 Fax: (317) 896-2471