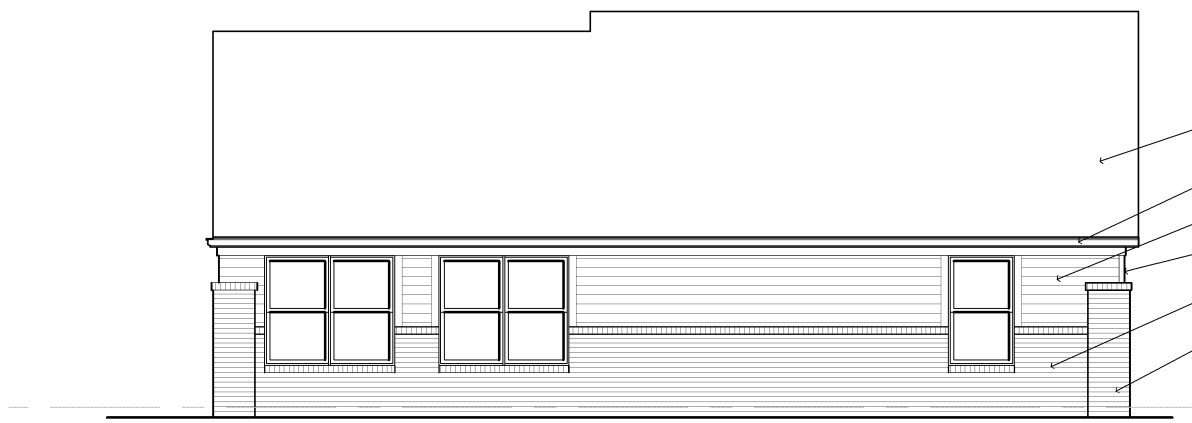

25% FENESTRATION

4 A.201 CLUBHOUSE REAR ELEVATION
SCALE: 1/4" = 1'-0"

33% FENESTRATION

3 A.201 CLUBHOUSE LEFT ELEVATION
SCALE: 1/4" = 1'-0"

23% FENESTRATION

2 A.201 CLUBHOUSE RIGHT ELEVATION
SCALE: 1/4" = 1'-0"

NOTES:
1. NO ROOF MOUNTED EQUIPMENT, COMMUNICATION ANTENNA OR CONNECTIONS SHALL BE UTILIZED.
2. ALL MECHANICAL EQUIPMENT WILL BE SHIELDED FROM VIEW WITH EITHER LANDSCAPING OR DECORATIVE FENCING.
3. ALL UTILITIES AND OR MECHANICAL EQUIPMENT SHALL BE PAINTED TO MATCH ADJACENT BUILDING MATERIAL OR BLACK.

25% FENESTRATION

32% FENESTRATION

1 A.201 CLUBHOUSE FRONT ELEVATION
SCALE: 1/4" = 1'-0"

HERMAN & KITTLE PROPERTIES, INC.
500 East 96th Street, Suite 300
Indianapolis, IN 46240
(317) 846-3111
www.hermankittle.com

COPYRIGHT & OWNERSHIP OF DOCUMENTS
THIS DOCUMENT IS AN INSTRUMENT OF SERVICE AND IS THE SOLE PROPERTY OF HERMAN AND KITTLE PROPERTIES, INC. THE PREPARATION OR DISSEMINATION OF DRAWINGS PRINTED OR WRITTEN MATERIAL AND DESIGNATION OF DESIGN THEREIN SHALL NOT BE CONSTRUED AS PUBLICATION IN DEROGATION OF COMMON LAW COPYRIGHT, INTELLECTUAL PROPERTY RIGHTS OR OTHER RESERVED RIGHTS. ALL INFORMATION CONTAINED HEREIN IS THE PROPERTY OF HERMAN AND KITTLE PROPERTIES, INC. AND HERMAN AND KITTLE PROPERTIES, INC. NO PART OR WHOLE OF THE DESIGN, THESE DRAWINGS OR THE RESULTING BUILDING, IS TO BE USED, COPIED OR REPRODUCED IN ANY MANNER WHATSOEVER, NOR ARE THEY TO BE ASSIGNED TO ANY PHOTOGRAPHER, PUBLISHED, ADAPTED OR UTILIZED EXCEPTED IN ANY WAY WITHOUT THE SPECIFIC AND PRIOR WRITTEN CONSENT OF HERMAN AND KITTLE PROPERTIES, INC.
© COPYRIGHT 2010 HERMAN AND KITTLE PROPERTIES, INC.

SEAL

PROJECT TITLE

COMMONS AT WYNNE FARMS
PHASE II
HORNADAY & C.R. 300
BROWNSBURG, INDIANA

SHEET TITLE
CLUBHOUSE ELEVATIONS

ISSUED FOR:	DATE
DEVELOPMENT APPROVAL	12/15/10

REVISIONS

MARK	DESCRIPTION	DATE

DO NOT SCALE PRINTS - USE FIGURED DIMENSIONS ONLY

JOB NO.
09-003

SHEET NUMBER
A.201

FILE: T:\WIP ARCHITECTURAL\WIP PROJECTS\09-003 COMMONS AT WYNNE FARMS\WIP-A200.DWG
TIME: 11:03:14 AM

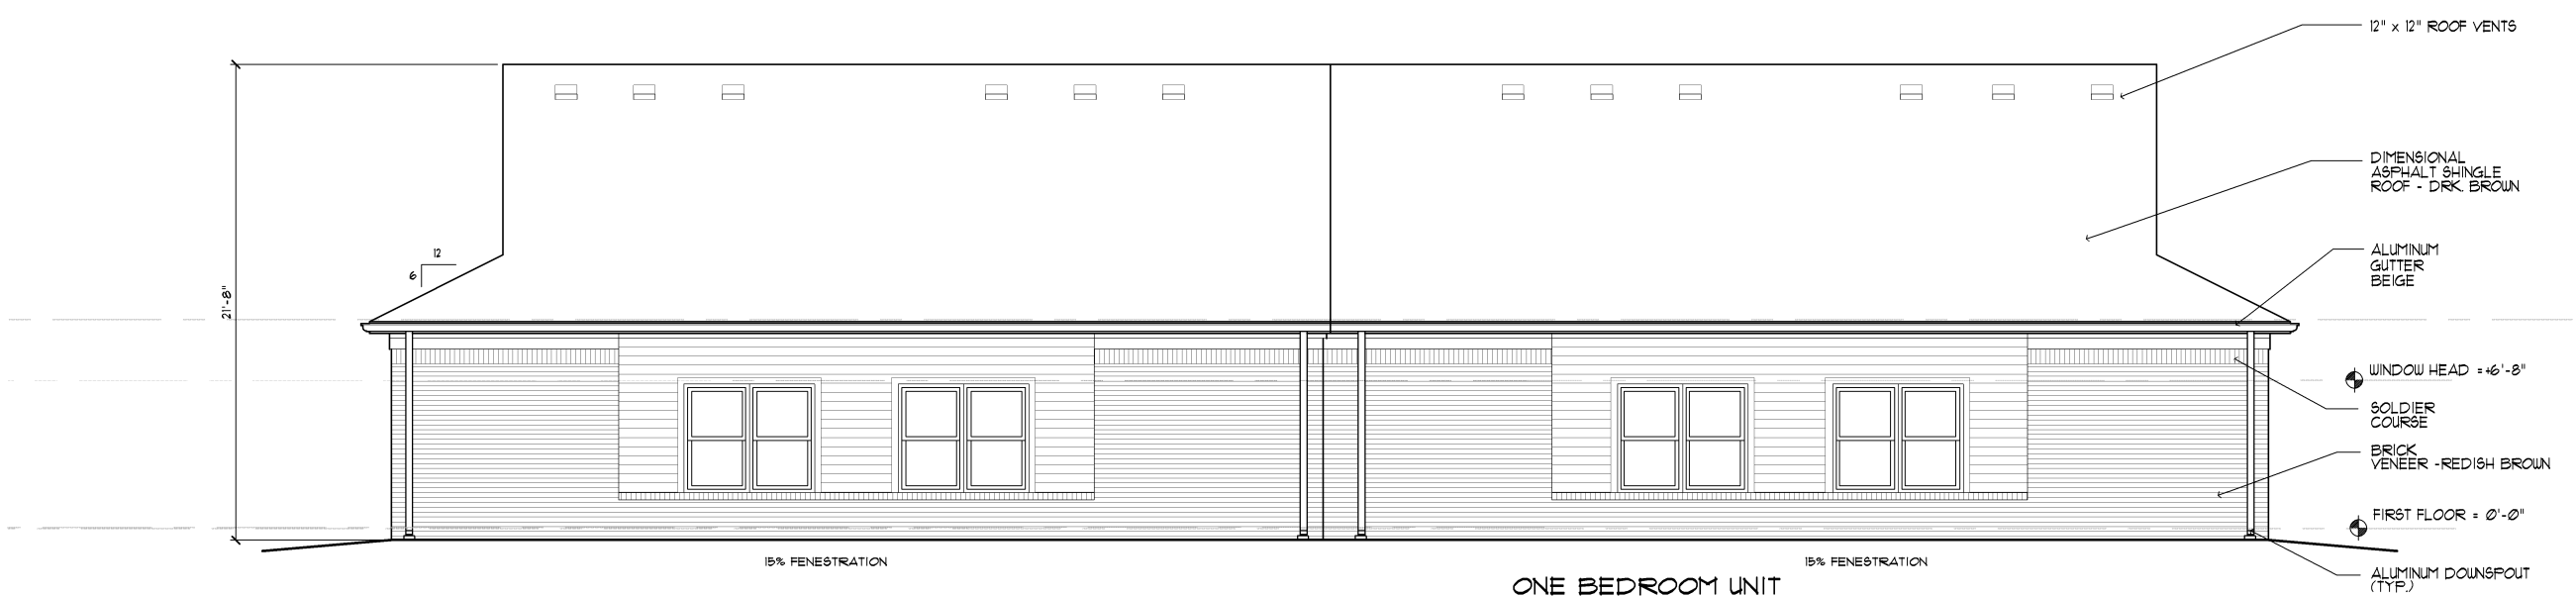

3 A202 ONE BEDROOM UNIT REAR ELEVATION
SCALE: 1/4" = 1'-0"

NOTES:
1. NO ROOF MOUNTED EQUIPMENT, COMMUNICATION ANTENNA OR CONNECTIONS SHALL BE UTILIZED.
2. ALL MECHANICAL EQUIPMENT WILL BE SHIELDED FROM VIEW WITH EITHER LANDSCAPING OR DECORATIVE FENCING.
3. ALL UTILITIES AND OR MECHANICAL EQUIPMENT SHALL BE PAINTED TO MATCH ADJACENT BUILDING MATERIAL OR BLACK.

2 A202 ONE BEDROOM UNIT SIDE ELEVATION (OPP. SIDE SIM.)
SCALE: 1/4" = 1'-0"

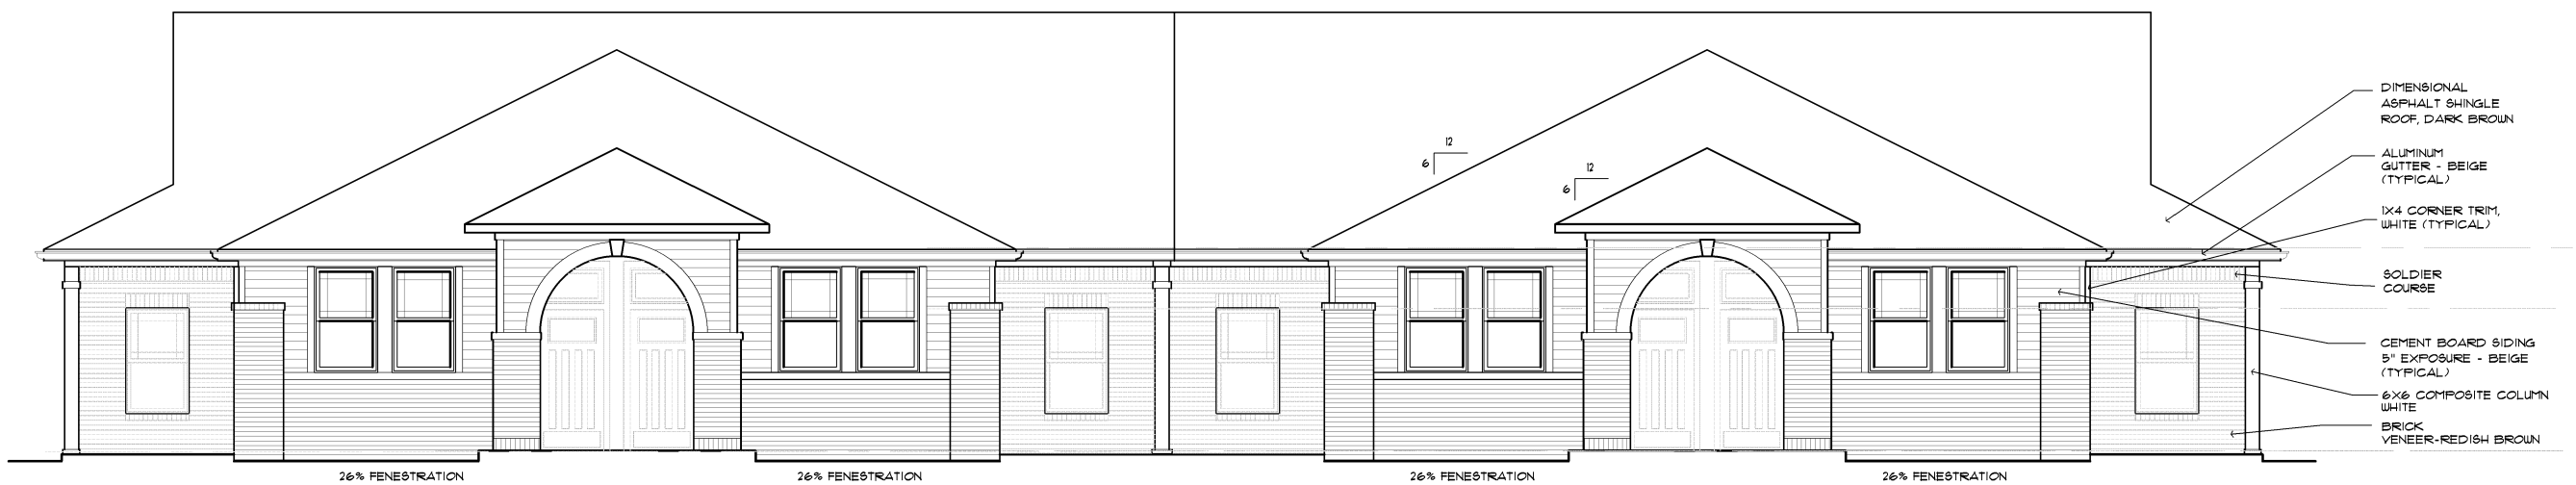

1 A202 FRONT ELEVATION
SCALE: 1/4" = 1'-0"

HERMAN & KITTLE PROPERTIES, INC.
500 East 96th Street, Suite 300
Indianapolis, IN 46240
(317) 846-3111
www.hermankittle.com

COPYRIGHT & OWNERSHIP OF DOCUMENTS
THE DOCUMENT IS AN INSTRUMENT OF SERVICE AND IS THE SOLE PROPERTY OF HERMAN AND KITTLE PROPERTIES, INC. THE DISTRIBUTION OF COPIES PRINTED AS SET FORTH IN THE CONTRACT BETWEEN THE OWNER AND HERMAN AND KITTLE PROPERTIES, INC. IS NOT TO BE CONSTRUED AS PUBLICATION IN DERROGATION OF COMMON LAW COPYRIGHT, INTELLECTUAL PROPERTY RIGHTS OR OTHER RESERVED RIGHTS. ALL INFORMATION CONTAINED IN THESE DRAWINGS IS THE PROPERTY OF HERMAN AND KITTLE PROPERTIES, INC. NO PART OR WHOLE OF THE DESIGN, THESE DRAWINGS OR THE RESULTING BUILDING, IF BUILDING, OR PICTURES OF, MAY BE DISCLOSED TO OTHERS OR USED IN CONNECTION WITH ANY WORK OR PROJECT, PHOTOGRAPHED, PUBLISHED, REPRODUCED, ADAPTED OR STORED IN ANY MEDIA WITHOUT THE SPECIFIC AND PRIOR WRITTEN CONSENT OF HERMAN AND KITTLE PROPERTIES, INC.
© COPYRIGHT 2010 HERMAN AND KITTLE PROPERTIES, INC.

SEAL

PROJECT TITLE

COMMONS AT WYNNE FARMS
PHASE II

HORNADAY & C.R. 300
BROWNSBURG, INDIANA

SHEET TITLE

ONE BEDROOM SINGLE LEVEL ELEVATIONS

ISSUED FOR:	DATE
DEVELOPMENT APPROVAL	12/15/10

REVISIONS

MARK	DESCRIPTION	DATE

DO NOT SCALE PRINTS - USE FIGURED DIMENSIONS ONLY

JOB NO.

09-003

SHEET NUMBER

A.202

FILE: F:\WP\ARCHITECTURAL\WP PROJECTS\09-003 COMMONS AT WYNNE FARMS\WP-A202.DWG
TIME: 10:11:17 AM

ONE BEDROOM UNIT
REAR ELEVATION
3 / A.203 SCALE: 3/16" = 1'-0"

ONE BEDROOM UNIT
SIDE ELEVATION (OPP. SIDE SIM.)
2 / A.203 SCALE: 3/16" = 1'-0"

NOTES:
1. NO ROOF MOUNTED EQUIPMENT, COMMUNICATION ANTENNA OR CONNECTIONS SHALL BE UTILIZED.
2. ALL MECHANICAL EQUIPMENT WILL BE SHIELDED FROM VIEW WITH EITHER LANDSCAPING OR DECORATIVE FENCING.
3. ALL UTILITIES AND OR MECHANICAL EQUIPMENT SHALL BE PAINTED TO MATCH ADJACENT BUILDING MATERIAL OR BLACK.

ONE BEDROOM UNIT
FRONT ELEVATION
1 / A.203 SCALE: 3/16" = 1'-0"

HERMAN & KITTLE PROPERTIES, INC.
500 East 96th Street, Suite 300
Indianapolis, IN 46240
(317) 846-3111
www.hermankittle.com

COPYRIGHT & OWNERSHIP OF DOCUMENTS

© COPYRIGHT 2010 HERMAN AND KITTLE PROPERTIES, INC.

SEAL

PROJECT TITLE
COMMONS AT WYNNE FARMS
PHASE II
HORNADAY & C.R. 300
BROWNSBURG, INDIANA

SHEET TITLE
ONE BEDROOM
TWO STOREY
ELEVATIONS

ISSUED FOR:	DATE
DEVELOPMENT APPROVAL	12/15/10

REVISIONS

MARK	DESCRIPTION	DATE

DO NOT SCALE PRINTS - USE FIGURED DIMENSIONS ONLY

JOB NO.
09-003

SHEET NUMBER
A.203

FILE: I:\HKP ARCHITECTURAL\HKP PROJECTS\09-003 COMMONS AT WYNNE FARMS\WP-A200.DWG
TIME: 11/11/14 8:55

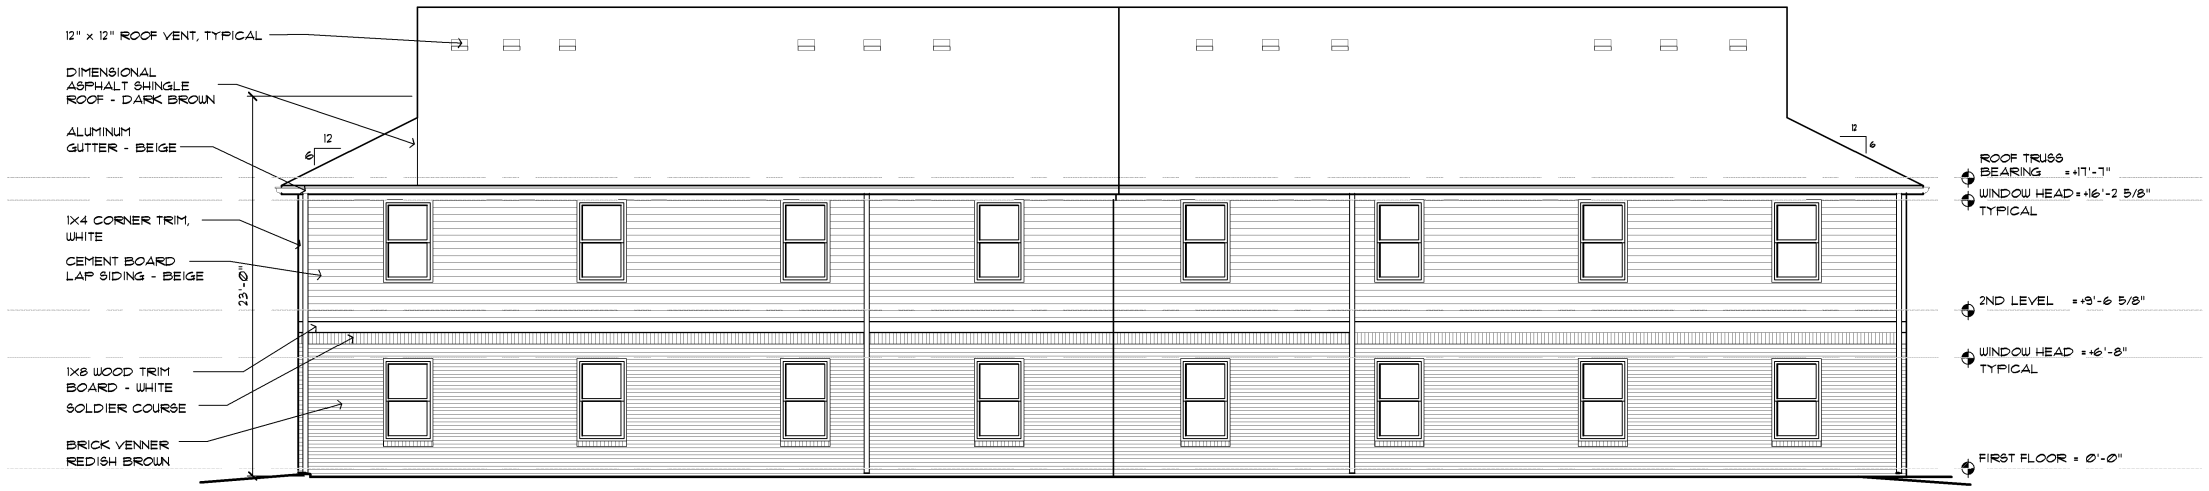

15% FENESTRATION

TWO BEDROOM UNIT X 8
REAR ELEVATION
3 / A204 SCALE: 3/16" = 1'-0"

NOTES:
1. NO ROOF MOUNTED EQUIPMENT, COMMUNICATION ANTENNA OR CONNECTIONS SHALL BE UTILIZED.
2. ALL MECHANICAL EQUIPMENT WILL BE SHIELDED FROM VIEW WITH EITHER LANDSCAPING OR DECORATIVE FENCING.
3. ALL UTILITIES AND OR MECHANICAL EQUIPMENT SHALL BE PAINTED TO MATCH ADJACENT BUILDING MATERIAL OR BLACK.

16% FENESTRATION

TWO BEDROOM UNIT X 8
SIDE ELEVATION (OPP. SIDE SIM.)
2 / A204 SCALE: 3/16" = 1'-0"

26% FENESTRATION | 26% FENESTRATION | 26% FENESTRATION | 26% FENESTRATION

TWO BEDROOM UNIT X 8
FRONT ELEVATION
1 / A204 SCALE: 3/16" = 1'-0"

HERMAN & KITTLE PROPERTIES, INC.
500 East 96th Street, Suite 300
Indianapolis, IN 46240
(317) 846-3111
www.hermankittle.com

COPYRIGHT & OWNERSHIP OF DOCUMENTS
THE DOCUMENT IS AN INSTRUMENT OF SERVICE AND IS THE SOLE PROPERTY OF HERMAN AND KITTLE PROPERTIES, INC. AND SHALL NOT BE USED IN WHOLE OR IN PART FOR ANY PURPOSE OTHER THAN THE SPECIFIC PROJECT FOR WHICH IT WAS PREPARED AND SHALL NOT BE LOANED, COPIED OR OTHERWISE REPRODUCED OR DISPOSED OF IN ANY MANNER WHATSOEVER WITHOUT THE PRIOR WRITTEN CONSENT OF HERMAN AND KITTLE PROPERTIES, INC. ALL COMMON LAW, STATUTORY AND OTHER RESERVED RIGHTS, INCLUDING COPYRIGHT, IN THE DOCUMENT SHALL BE RETAINED BY HERMAN AND KITTLE PROPERTIES, INC. NO PART OR WHOLE OF THE DESIGN, THESE DRAWINGS OR THE RESULTING BUILDING, IF BUILDING, OR PORTIONS OF THE BUILDING SHALL BE COPIED, REPRODUCED, PUBLISHED, ADAPTED OR UTILIZED WITHOUT THE EXPRESS AND PRIOR WRITTEN CONSENT OF HERMAN AND KITTLE PROPERTIES, INC.
© COPYRIGHT 2010 HERMAN AND KITTLE PROPERTIES, INC.

SEAL

PROJECT TITLE
COMMONS AT WYNNE FARMS
PHASE II
HORNADAY & C.R. 300
BROWNSBURG, INDIANA

SHEET TITLE
TWO BEDROOM UNIT X 8 ELEVATIONS

ISSUED FOR:	DATE
DEVELOPMENT APPROVAL	12/15/10

REVISIONS

MARK	DESCRIPTION	DATE

DO NOT SCALE PRINTS - USE FIGURED DIMENSIONS ONLY

JOB NO.
09-003

SHEET NUMBER
A.204

FILE: T:\WIP ARCHITECTURAL\WIP PROJECTS\09-003 COMMONS AT WYNNE FARMS\09-A200.DWG
TIME: 10:01:14:05

17% FENESTRATION

3 A205 — THREE BEDROOM UNIT X 8
SIDE ELEVATION (OPP. SIDE SIM.)
SCALE: 3/16" = 1'-0"

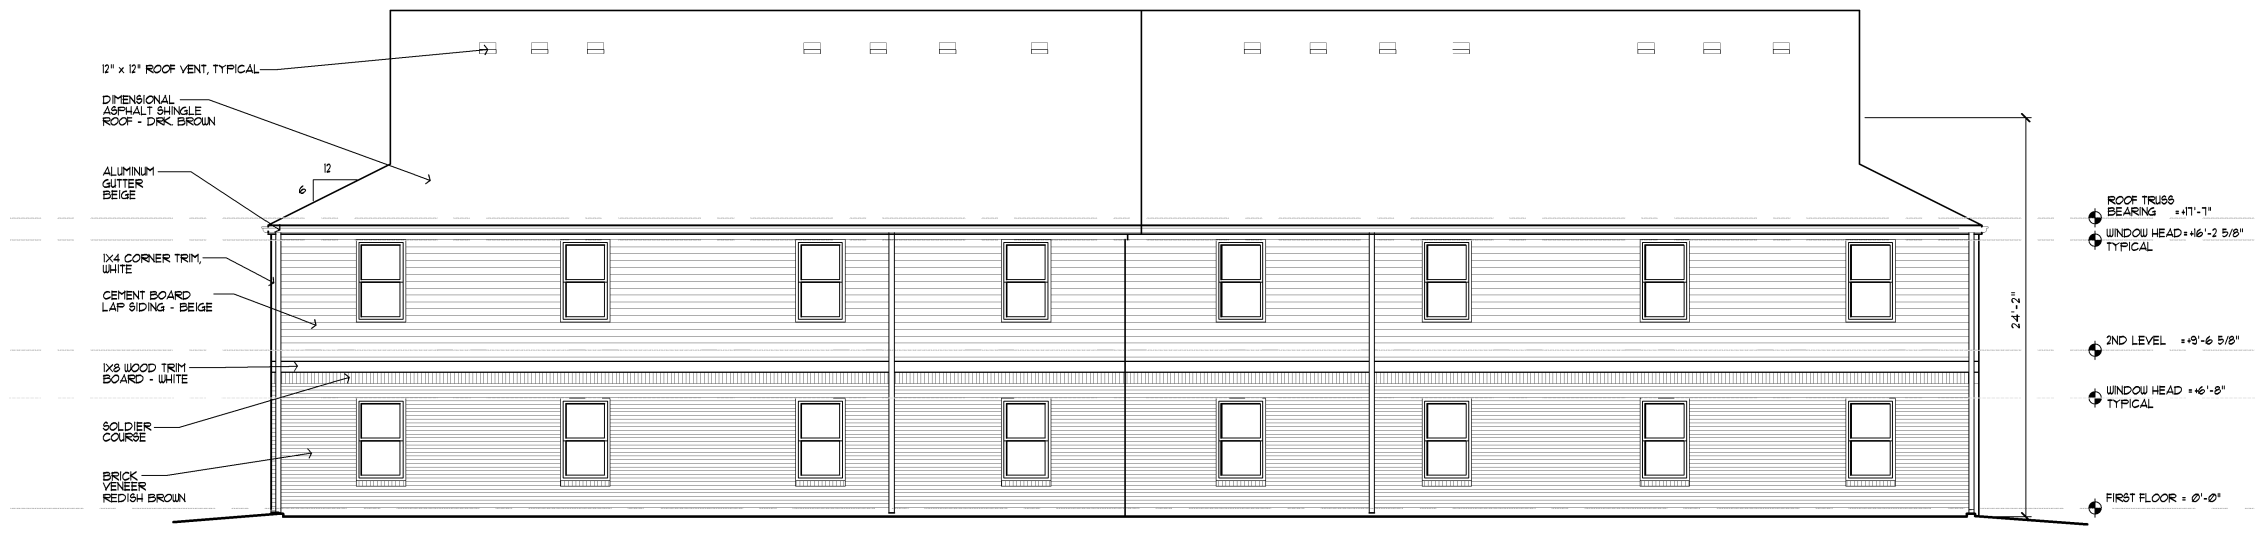

15% FENESTRATION

2 A205 — THREE BEDROOM UNIT X 8
REAR ELEVATION
SCALE: 3/16" = 1'-0"

NOTES:
1. NO ROOF MOUNTED EQUIPMENT, COMMUNICATION ANTENNA OR CONNECTIONS SHALL BE UTILIZED.
2. ALL MECHANICAL EQUIPMENT WILL BE SHIELDED FROM VIEW WITH EITHER LANDSCAPING OR DECORATIVE FENCING.
3. ALL UTILITIES AND OR MECHANICAL EQUIPMENT SHALL BE PAINTED TO MATCH ADJACENT BUILDING MATERIAL OR BLACK.

1 A205 — THREE BEDROOM UNIT X 8
FRONT ELEVATION
SCALE: 3/16" = 1'-0"

HERMAN & KITTLE PROPERTIES, INC.
500 East 96th Street, Suite 300
Indianapolis, IN 46240
(317) 846-3111
www.hermankittle.com

COPYRIGHT & OWNERSHIP OF DOCUMENTS
THE DOCUMENT IS AN INSTRUMENT OF SERVICE AND IS THE SOLE PROPERTY OF HERMAN AND KITTLE PROPERTIES AND DEVELOPMENT CONSULTANTS, INC. THE PROPOSALS AND DESIGNS EMBODIED HEREIN ARE NOT TO BE CONSTRUED AS PUBLICATION IN DEROGATION OF COMMON LAW COPYRIGHT, INTELLECTUAL PROPERTY RIGHTS OR OTHER RESERVED RIGHTS. ALL INFORMATION CONTAINED HEREIN IS PROPRIETARY TO HERMAN AND KITTLE PROPERTIES, INC. AND HERMAN AND KITTLE PROPERTIES, INC. NO PART OR WHOLE OF THE DESIGN, THESE DRAWINGS OR THE RESULTING BUILDING, IS TO BE DISCLOSED, COPIED, LOANED, SUBMITTED, DISTRIBUTED OR REPRODUCED IN ANY FORM, PHOTOGRAPHED, PUBLISHED, ADAPTED OR OTHERWISE UTILIZED IN ANY WAY WITHOUT THE SPECIFIC AND PRIOR WRITTEN CONSENT OF HERMAN AND KITTLE PROPERTIES, INC.
© COPYRIGHT 2010 HERMAN AND KITTLE PROPERTIES, INC.

SEAL

PROJECT TITLE
COMMONS AT WYNNE FARMS
PHASE II
HORNADAY & C.R. 300
BROWNSBURG, INDIANA

SHEET TITLE
THREE BEDROOM UNIT X 8 ELEVATIONS

ISSUED FOR:	DATE
DEVELOPMENT APPROVAL	12/15/10

REVISIONS

MARK	DESCRIPTION	DATE

DO NOT SCALE PRINTS - USE FIGURED DIMENSIONS ONLY

JOB NO.
09-003

SHEET NUMBER
A.205

FILE: T:\WIP ARCHITECTURAL\WIP PROJECTS\09-003 COMMONS AT WYNNE FARMS\WIP-A205.DWG
TIME: 10:14 AM